ADD2015-00131 Lee County ePlan

NOTES

1. VERIFY WITH LANDSCAPE ARCHITECT'S DRAWINGS FOR REMOVAL OF EXISTING VEGETATION.

2. ALL DOORS & WINDOWS PROVIDING DIRECT ACCESS FROM THE HOME SHALL MEET THE RESIDENTIAL POOL SAFETY ACT.

3. ALL SCREEN DOORS ARE TO BE SELF LATCHING AND SELF CLOSING. LATCH MECHANISM SHALL BE MOUNTED @ 54".

4. ALARMS SHALL ALSO BE INSTALLED ON SCREEN DOORS. G.C. TO VERIFY THAT ALL EXITS TO THE BACKYARD MEET SWIMMING POOL SAFETY ACT.

5. G.C. TO VERIFY ALL EXISTING CONDITIONS ON SITE PRIOR TO COMMENCEMENT OF CONSTRUCTION. NOT ALL EXISTING CONDITIONS ARE NECESSARILY SHOWN ON THIS PLAN.

6. SEE SURVEY FOR EXISTING CONDITIONS.

7. SEE LANDSCAPE ARCHITECT'S DRAWING FOR ALL SITE DETAILS.

8. LOT IS LOCATED IN FLOOD ZONE X. ELEVATION OF FIRST FLOOR SLAB IS 18" ABOVE CROWN OF ROAD. FOR NAVD INFORMATION REFER TO SURVEY PROVIDED BY OWNER.

LEGAL DESCRIPTION:
LOT 5 IN COSTA AMALFI, A SUB-DIVISION IN MIROMAR LAKES P.U.D., ESTERO, LEE COUNTY, FLORIDA.

Attachment "H"

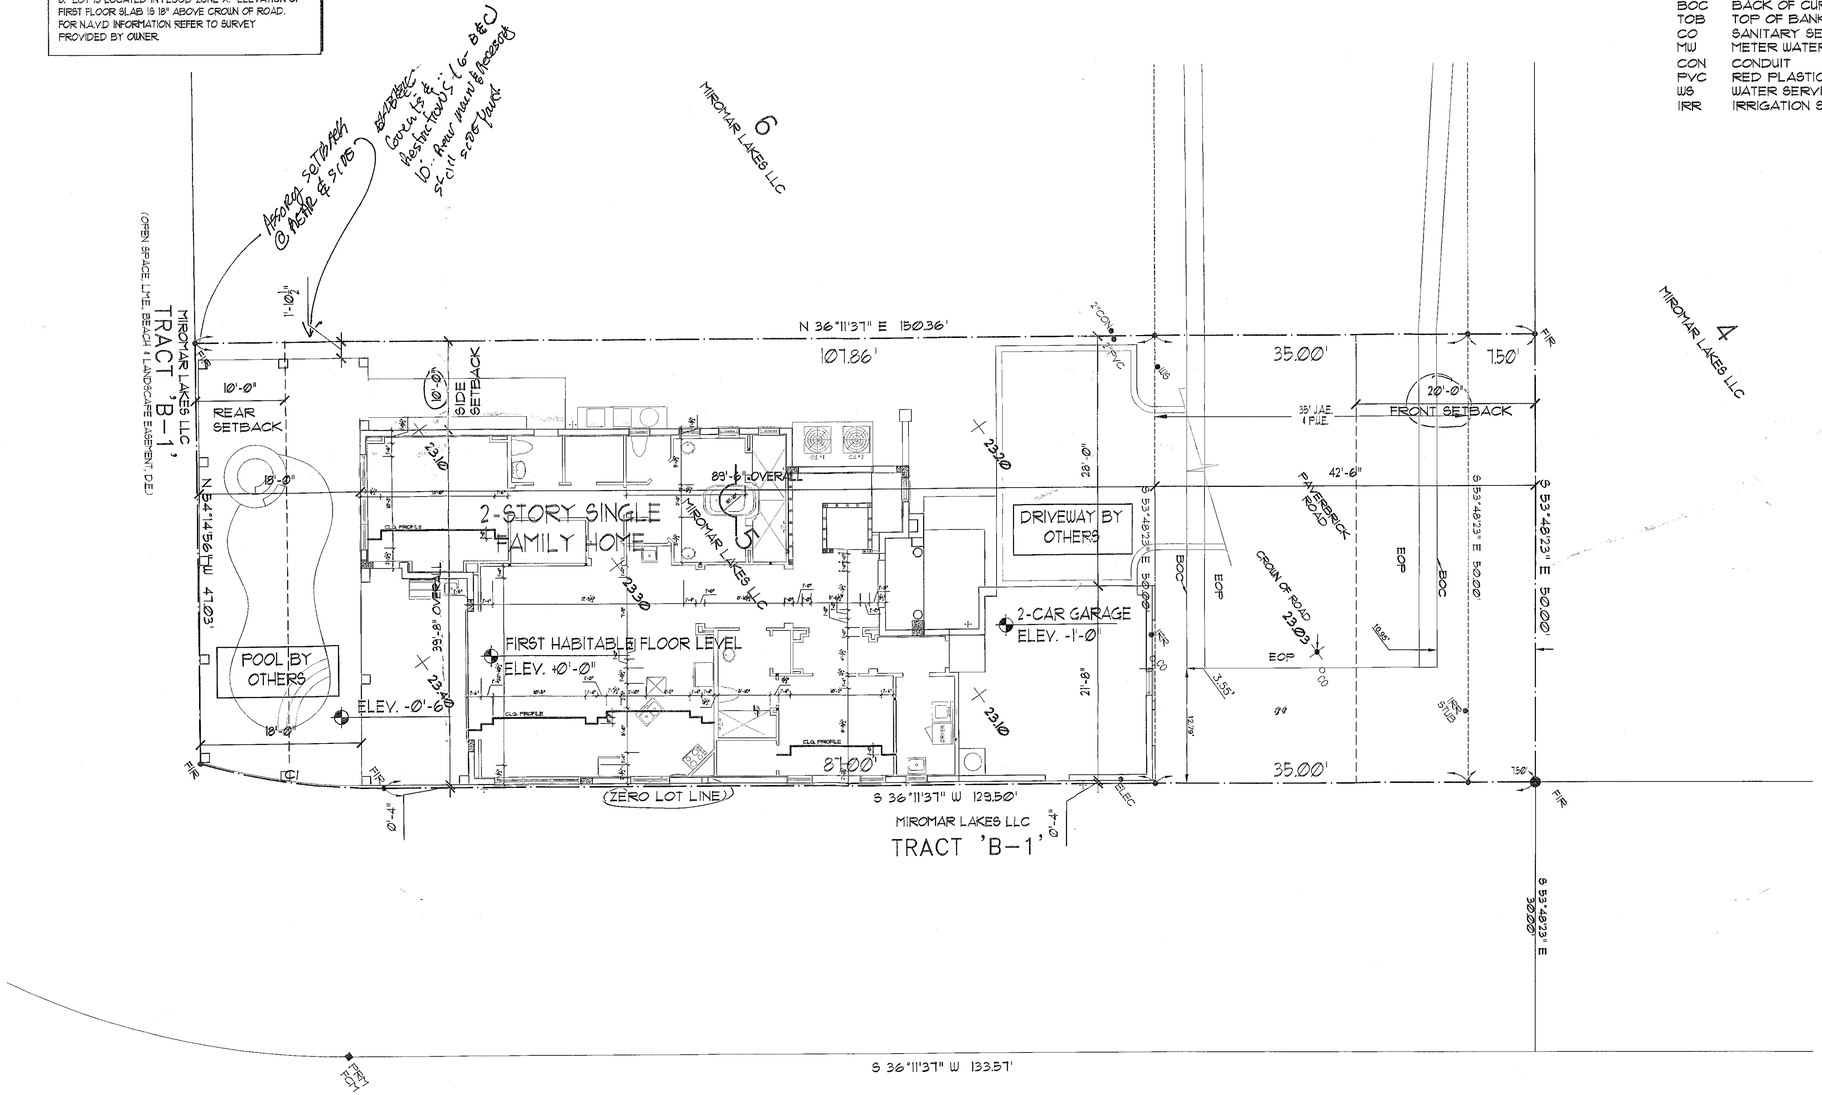

SITE PLAN
SCALE : 1/8" = 1'-0"

CURVE	RADIUS	DELTA	CHORD	BEARING	LENGTH
C1	141.51'	00°33'38"	1.38'	S 53°58'07" E	1.38'
C2	7.50'	24°22'13"	3.17'	N 41°37'17" W	3.19'
C3	42.50'	04°10'33"	3.10'	N 51°43'07" W	3.10'
C4	72.27'	16°28'38"	20.71'	S 44°25'56" W	20.78'

CURVE	RADIUS	DELTA	CHORD	BEARING	LENGTH
C1	72.27'	16°28'38"	20.71'	S 44°25'56" W	20.78'

LEGEND

FIR	FOUND 5/8" IRON ROD W/ CAP LB 1772
PRM	PERMANENT REFERENCE MONUMENT
FCM	FOUND 4"X4" CONCRETE MONUMENT LB 1772
J.A.E.	JOINT ACCESS EASEMENT
P.U.E.	PUBLIC UTILITY EASEMENT
D.E.	DRAINAGE EASEMENT
L.M.E.	LAKE MAINTENANCE EASEMENT
EOP	EDGE OF PAVEMENT
BOC	BACK OF CURB
TOB	TOP OF BANK
CO	SANITARY SEWER CLEAN OUT
MW	METER WATER
CON	CONDUIT
PVC	RED PLASTIC PVC PIPE
WS	WATER SERVICE
IRR	IRRIGATION SERVICE

* Driveway plan

- Dark Pavel
- Stone line treatment
- ~~Stucco Pebble Sample~~
- Paint Colors & Uniformity
  - Front Door Variety
  - Window Mount.

Revisions / Date

ALL IDEAS, DESIGNS, ARRANGEMENTS, AND PLANS INDICATED OR REPRESENTED BY THIS DRAWING ARE THE PROPERTY OF STOFFT COONEY ARCHITECTS, AND WERE CREATED AND DEVELOPED FOR USE ON AND IN CONNECTION WITH THE SPECIFIED PROJECT. NONE OF SUCH IDEAS, DESIGNS, ARRANGEMENTS OR PLANS SHALL BE USED BY OR DISCLOSED TO ANY PERSON, FIRM OR CORPORATION FOR ANY PURPOSE WHATSOEVER, EXCEPT AS AUTHORIZED IN WRITING BY STOFFT COONEY ARCHITECTS. ALL COMMON LAW RIGHTS OF COPYRIGHT AND OTHER PROPERTY RIGHTS IN THESE IDEAS, DESIGNS, ARRANGEMENTS AND PLANS ARE EXPRESSLY RESERVED BY STOFFT COONEY ARCHITECTS. ALL DRAWINGS AND SPECIFICATIONS SHALL BE RETURNED TO STOFFT COONEY ARCHITECTS UPON REQUEST AT THE COMPLETION OF THE PROJECT. BEFORE ACCEPTING AND USING THESE DRAWINGS AND SPECIFICATIONS, EACH CONTRACTOR AND SUBCONTRACTOR SHALL VERIFY TO THE SATISFACTION OF STOFFT COONEY ARCHITECTS THAT THEY ARE LICENSED AND QUALIFIED TO PERFORM THE ARCHITECTURAL WORK AS INDICATED.

SZKOTAK RESIDENCE
COSTA AMALFI LOT 05 @ MIROMAR LAKES
MICHELANGELO HOMES
ESTERO FLORIDA

STOFFT COONEY
ARCHITECTS
distinctive inspirational architecture
AA 26000793
633 Ninth Street North, Suite 300 • Naples, Florida 34102 • (239) 262.7677 • Delray Beach, Florida • (561) 243.0799

Z:\RESIDENTIAL\Michelangelo\BeachCottages\Lot05_Szkotak_Monterey\Lot05_Szkotak_SP.dwg, A2, 7/17/2009 2:51:49 PM

FINAL CHECK SET - NOT FOR CONSTRUCTION

Scale:	AS NOTED
Job No.	0903-05N
Date:	7-17-09 Cesar
Sheets:	2 of 11

A2

PERMIT SET