EXHIBIT 5

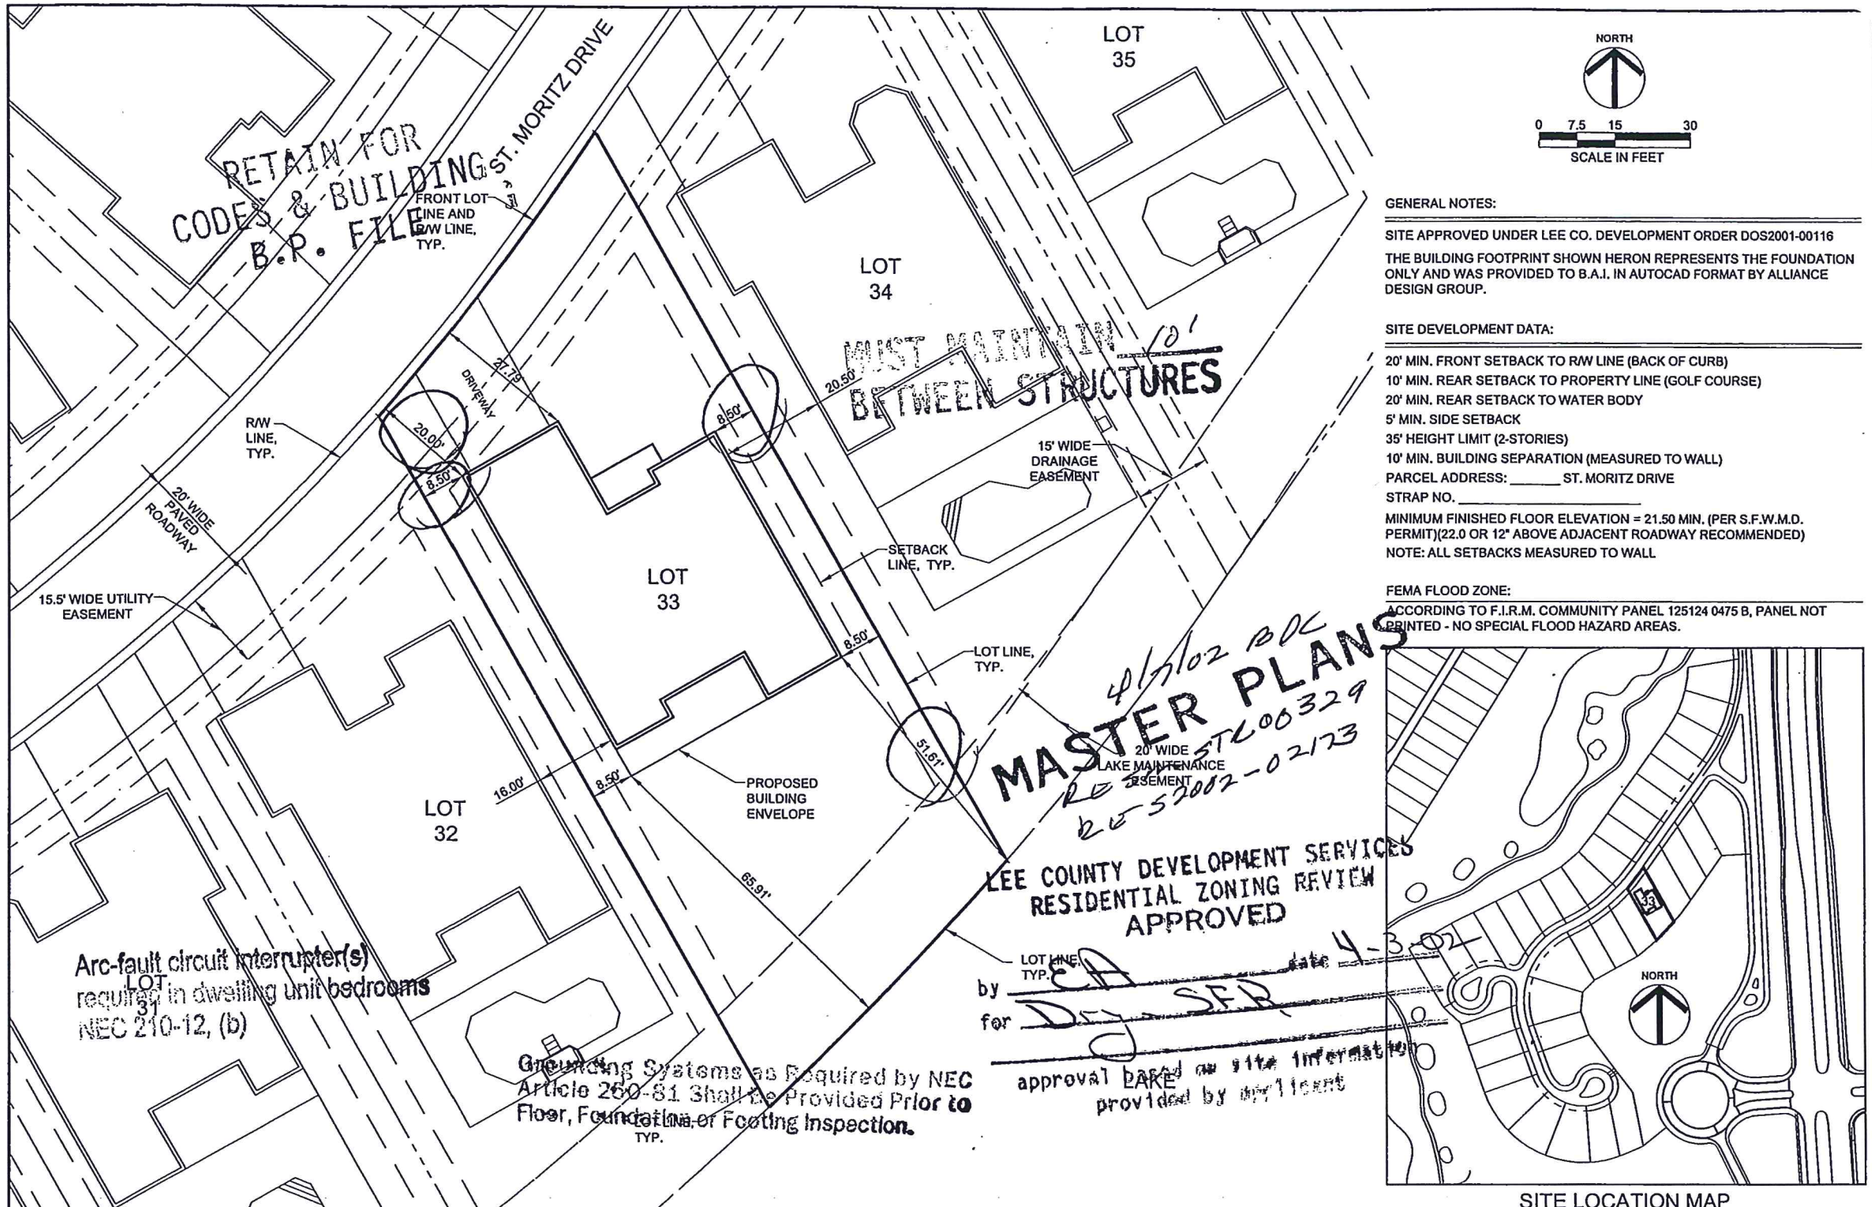

NORTH

0 7.5 15 30

SCALE IN FEET

GENERAL NOTES:

SITE APPROVED UNDER LEE CO. DEVELOPMENT ORDER DOS2001-00116

THE BUILDING FOOTPRINT SHOWN HERON REPRESENTS THE FOUNDATION ONLY AND WAS PROVIDED TO B.A.I. IN AUTOCAD FORMAT BY ALLIANCE DESIGN GROUP.

SITE DEVELOPMENT DATA:

20' MIN. FRONT SETBACK TO R/W LINE (BACK OF CURB)
10' MIN. REAR SETBACK TO PROPERTY LINE (GOLF COURSE)
20' MIN. REAR SETBACK TO WATER BODY
5' MIN. SIDE SETBACK
35' HEIGHT LIMIT (2-STORIES)
10' MIN. BUILDING SEPARATION (MEASURED TO WALL)
PARCEL ADDRESS: _____ ST. MORITZ DRIVE
STRAP NO. _____
MINIMUM FINISHED FLOOR ELEVATION = 21.50 MIN. (PER S.F.W.M.D. PERMIT)(22.0 OR 12" ABOVE ADJACENT ROADWAY RECOMMENDED)
NOTE: ALL SETBACKS MEASURED TO WALL

FEMA FLOOD ZONE:

ACCORDING TO F.I.R.M. COMMUNITY PANEL 125124 0475 B, PANEL NOT PRINTED - NO SPECIAL FLOOD HAZARD AREAS.

SITE LOCATION MAP

CIVIL ENGINEERS
LAND DEVELOPERS
www.barraco.
2271 McGREGOR BOULEVARD
POST OFFICE DRAWER 2800
FORT MYERS, FLORIDA 33902-2800
PHONE (941) 461-3170
FAX (941) 461-3169
FLORIDA CERTIFICATES OF AUTHORIZATION ENGINEERING 1995 - SURVEYING LB-6940

PREPARED FOR

PULTE HOME CORPORATION
4014 GUNN HIGHWAY
SUITE 250
TAMPA, FLORIDA 33624
PHONE (813) 265-3343
FAX (813) 265-3367
WWW.PULTEHOMES.COM

PROJECT DESCRIPTION

TIVOLI and ST. MORITZ at MIROMAR LAKES

SECTIONS 10, 11, 14 & 15
TOWNSHIP 46 SOUTH
RANGE 25 EAST
LEE COUNTY, FLORIDA

PROJECT ENGINEER

ENGINEER OF RECORD
CARL A. BARRACO, P.E.
FOR THE FIRM
2271 McGREGOR BOULEVARD
FORT MYERS, FLORIDA 33901
FLORIDA P.E. NO. 38536

NOT VALID WITHOUT EMBOSSED SEAL, SIGNATURE AND DATE
© COPYRIGHT 2002, BARRACO AND ASSOCIATES, INC.
REPRODUCTIONS, CHANGES OR ASSIGNMENTS ARE PROHIBITED

FILE NAME	STMORITZ-33.DWG
LAYOUT	LAYOUT1
LOCATION	J:\21571\HOWA\PLOTPLANS\
PLOT DATE	FRI, 2-8-2002 - 4:18 PM
PLOT BY	JOHN SESSIONS
DESIGN BY	TOM HOLMLUND
XREF1	BASEPLAN = 21571B03.DWG
XREF2	
XREF3	
XREF4	
XREF5	
XREF6	

PLAN REVISIONS

PLAN STATUS

APPROVAL SUBMITTAL PLANS ONLY
SEE ARCHITECTURAL PLANS FOR BUILDING DETAILS

PLOT PLAN FOR
ST. MORITZ
LOT 33

PROJECT * FILE NO	SHEET NUMBER
21571 10,11,14,15-46-25	1

EXHIBIT 5

Eric L. Solomon

Digitally signed by Eric L. Solomon
DN: cn=Eric L. Solomon, o=Wollman, Gehrke & Solomon, P.A., ou, email=esolomon@wga-law.com, c=US
Date: 2013.10.29 12:25:35 -04'00'