ADD2014-00151 Lee County ePlan

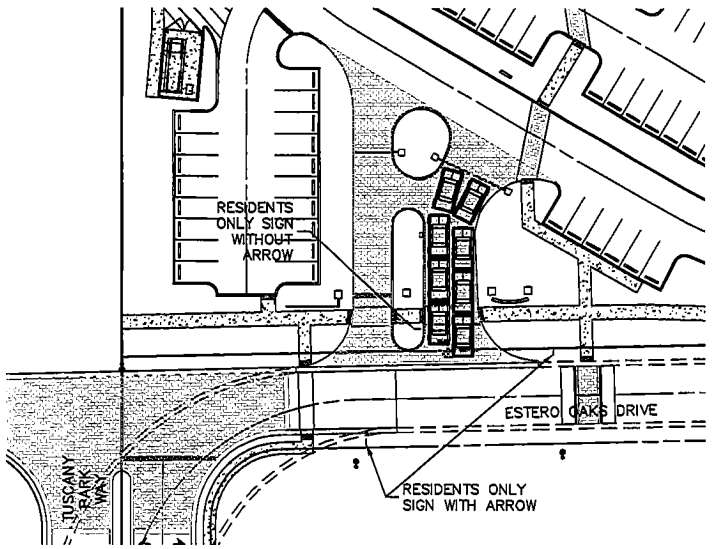

SOUTHWEST ENTRANCE DETAIL
N.T.S.

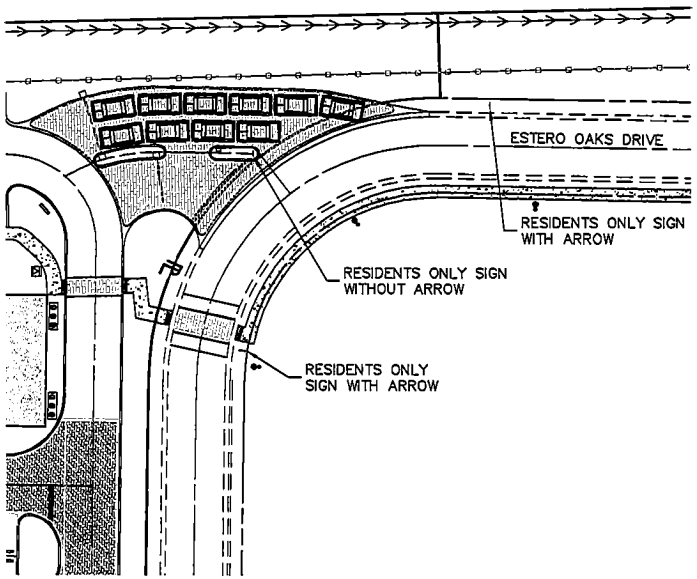

NORTHEAST ENTRANCE DETAIL
N.T.S.

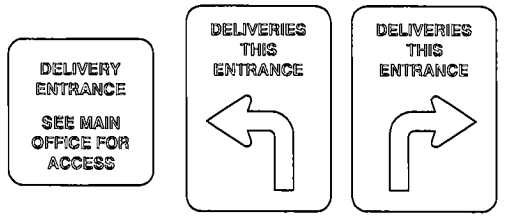

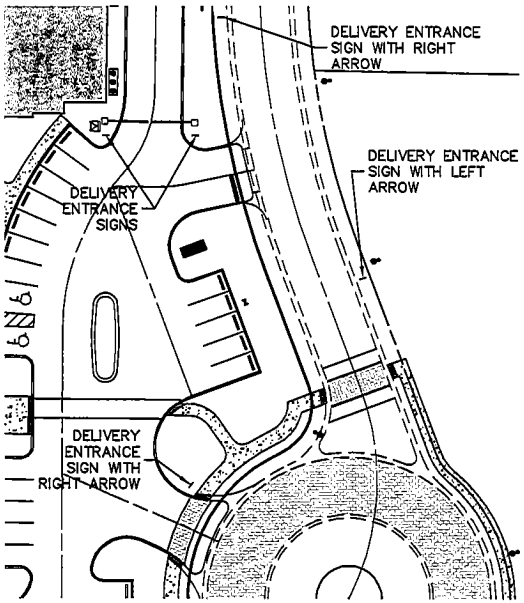

RECREATION CENTER ENTRANCE DETAIL
N.T.S.

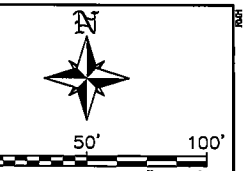

BANKS ENGINEERING
Professional Engineers, Planners, & Land Surveyors
Serving The State Of Florida

GATE SIGNAGE EXHIBIT
ESTERO OAKS MPD
LEE COUNTY, FLORIDA

DATE	PROJECT	DRAWING	DESIGN	DRAWN	CHECKED	SCALE	SHEET
9-10-14	1634U	_SIGNAGE	RMH	DCT	CWR	1"=50'	1

S:\JOBS\1600\1634U\ENGINEERING\EXHIBITS\1634U ENTRANCE RESIDENT SIGNAGE EXHIBIT 9-10-14.DWG 9/11/2014 2:42 PM DAVE TERPSTRA

EXHIBIT "C"