


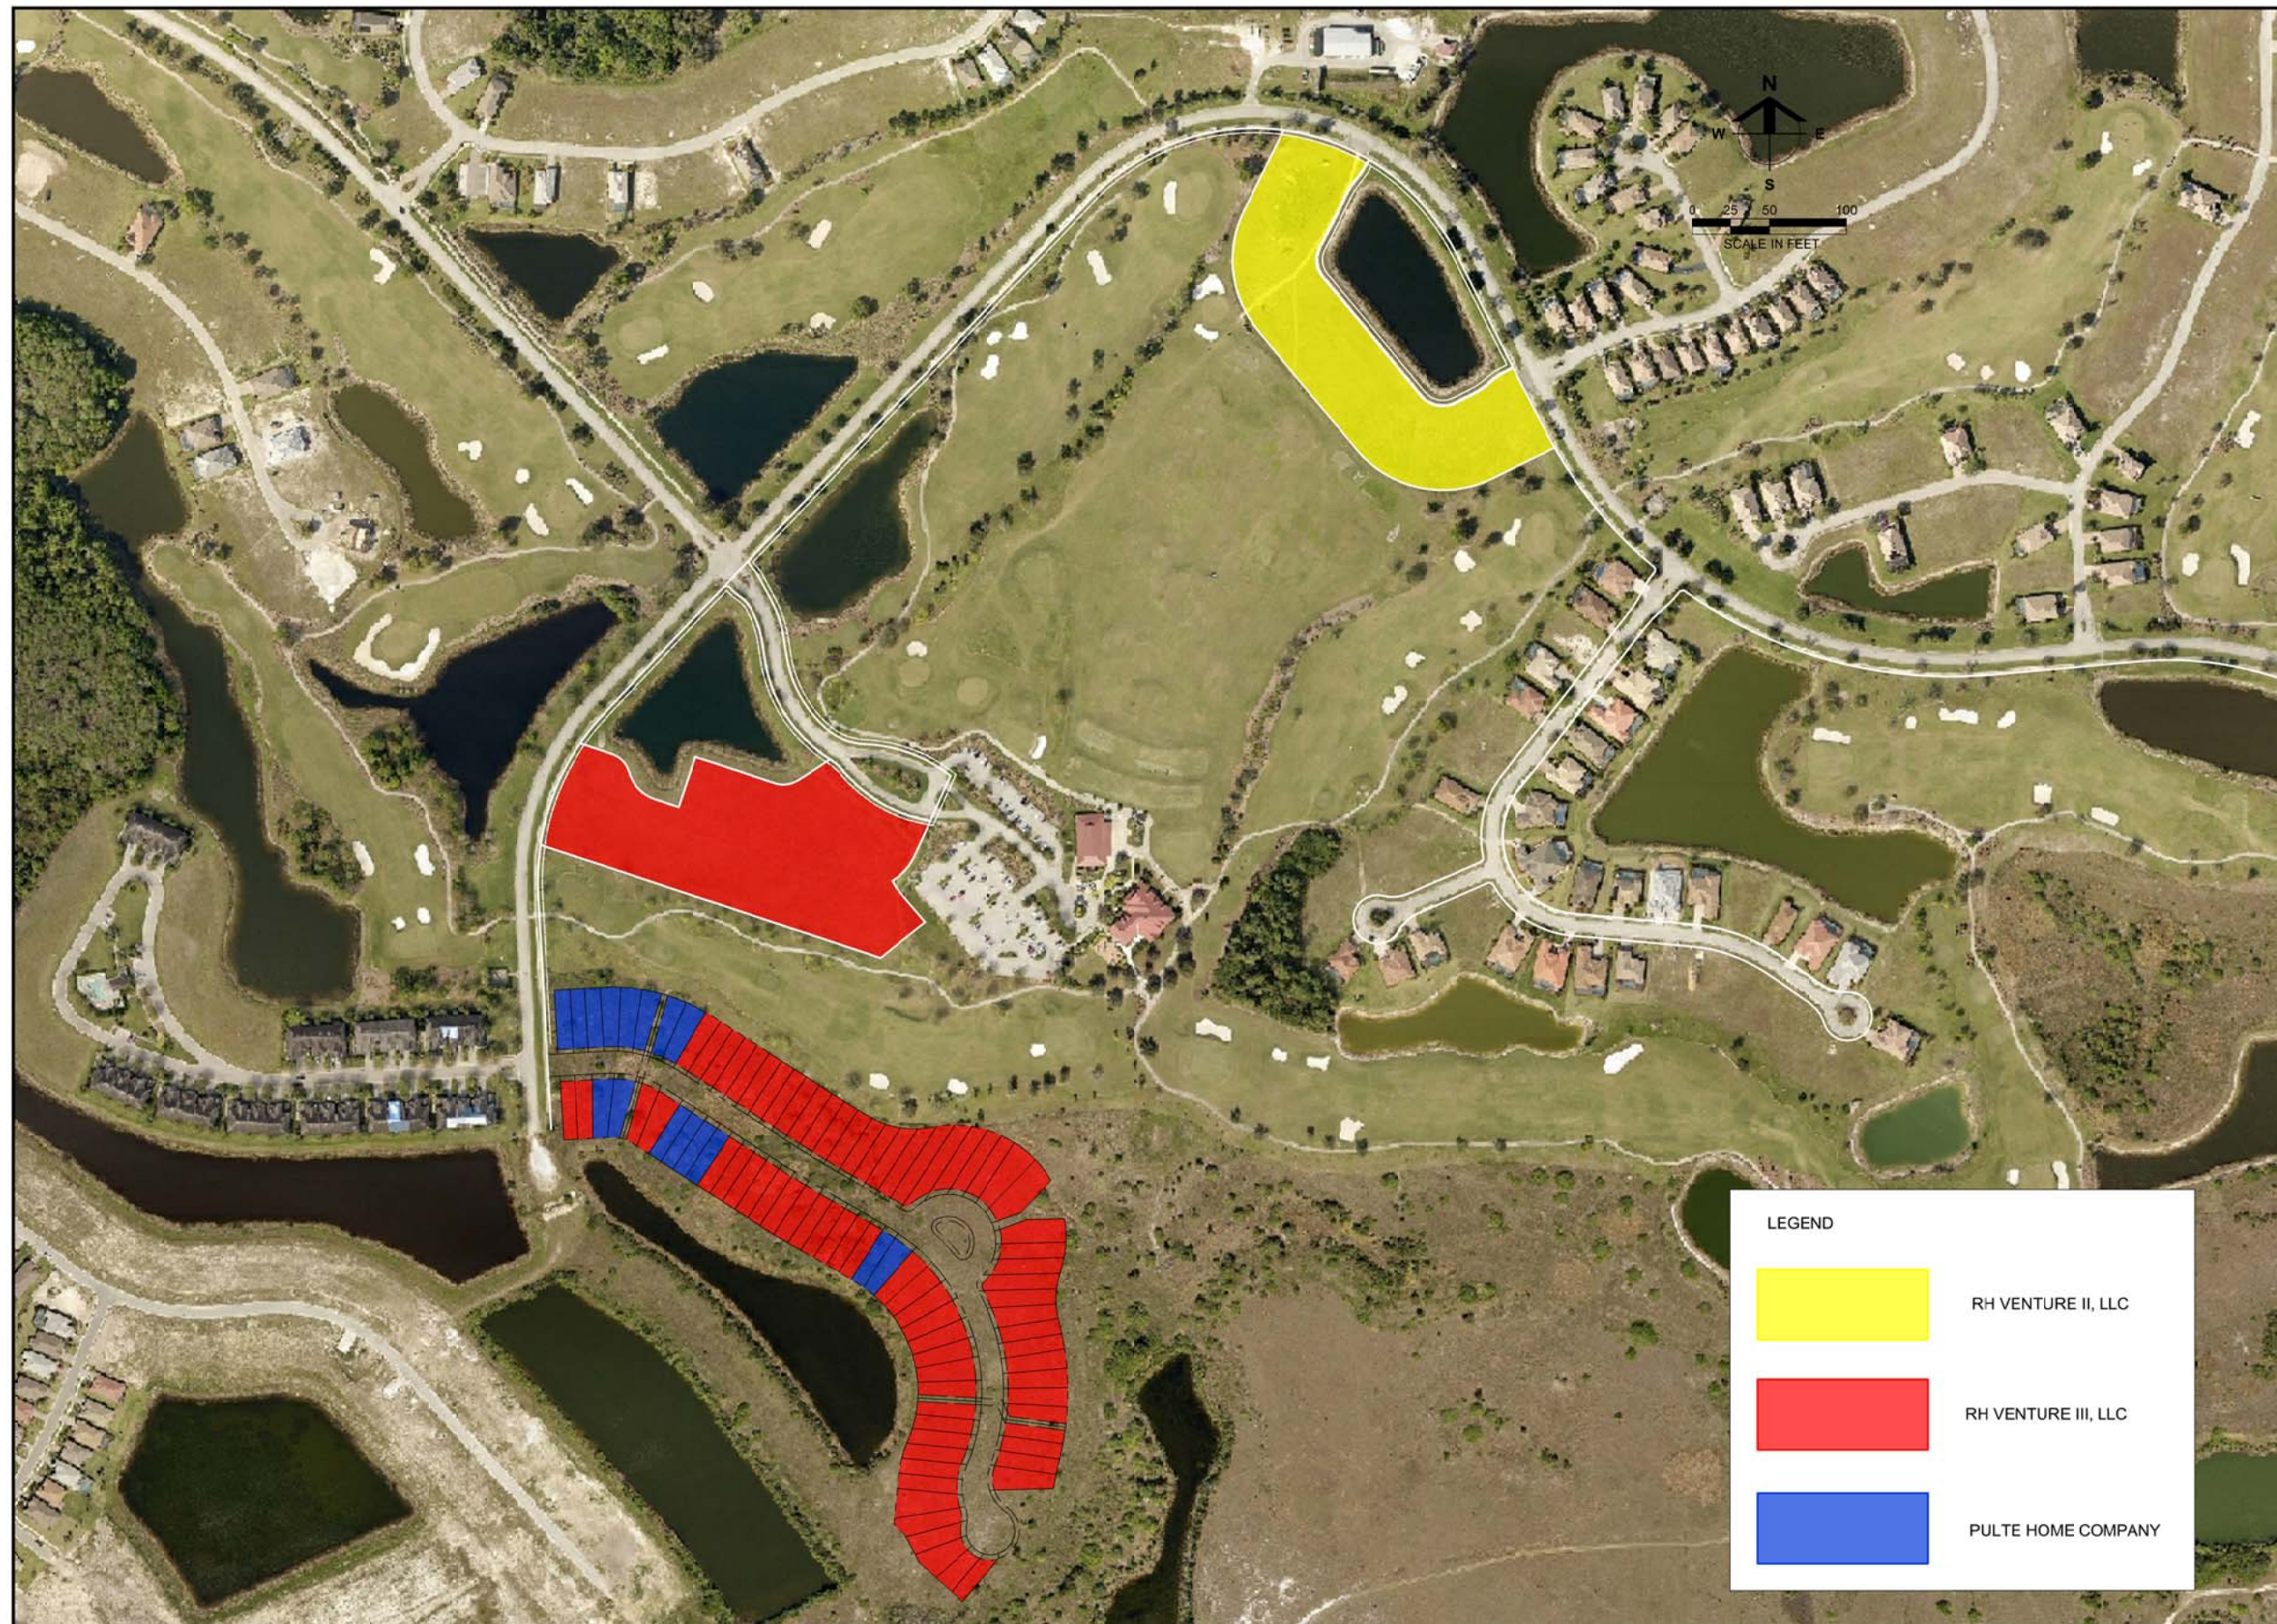

LEGEND

	RH VENTURE II, LLC
	RH VENTURE III, LLC
	PULTE HOME COMPANY

Barraco
and Associates, Inc.
CIVIL ENGINEERING - LAND SURVEYING
LAND PLANNING

www.barraco.net

2271 MCGREGOR BLVD., SUITE 100
POST OFFICE DRAWER 1800
FORT MYERS, FLORIDA 33902-2800
PHONE (239) 461-3177
FAX (239) 461-3169

FLORIDA CERTIFICATES OF AUTHORIZATION
ENGINEERING 7995 - SURVEYING LB-6940

PREPARED FOR

Pulte
Homes

PULTE HOME CORPORATION
24311 WALDEN CENTER DRIVE
SUITE 300
BONTA SPRINGS, FLORIDA 34134

PHONE (239) 498-7711
FAX (239) 498-7707

WWW.PULTEHOMES.COM

PROJECT DESCRIPTION

**RIVER
HALL**

FORMERLY KNOWN AS
HAWKS HAVEN

PART OF SECTIONS 27, 34, 35 AND 36
TOWNSHIP 43 SOUTH
RANGE 26 EAST
LEE COUNTY, FLORIDA

THIS PLAN IS PRELIMINARY AND
INTENDED FOR CONCEPTUAL
PLANNING PURPOSES ONLY.

SITE LAYOUT AND LAND USE
INTENSITIES OR DENSITIES MAY
CHANGE SIGNIFICANTLY BASED
UPON SURVEY, ENGINEERING,
ENVIRONMENTAL AND/OR
REGULATORY CONSTRAINTS
AND / OR OPPORTUNITIES.

DRAWING NOT VALID WITHOUT SEAL, SIGNATURE AND DATE
© COPYRIGHT 2021, BARRACO AND ASSOCIATES, INC.
REPRODUCTION, CHANGES OR ASSIGNMENTS ARE PROHIBITED

FILE NAME: 21988-OWNERSHIP\PARCEL_S.Z.C.DWG

LOCATION: J:\21988\DWG\EXHIBITS\

PLOT DATE: TUE, 1-20-2021 - 9:03 AM

PLOT BY: ALYSSA FORTAINE

CROSS REFERENCED DRAWINGS

BASEPLAN = 21988A00.DWG

PLAN REVISIONS	

PLAN STATUS

HAWK'S HAVEN CDC

OWNERSHIP EXHIBIT

PROJECT / FILE NO.	SHEET NUMBER
21988	-